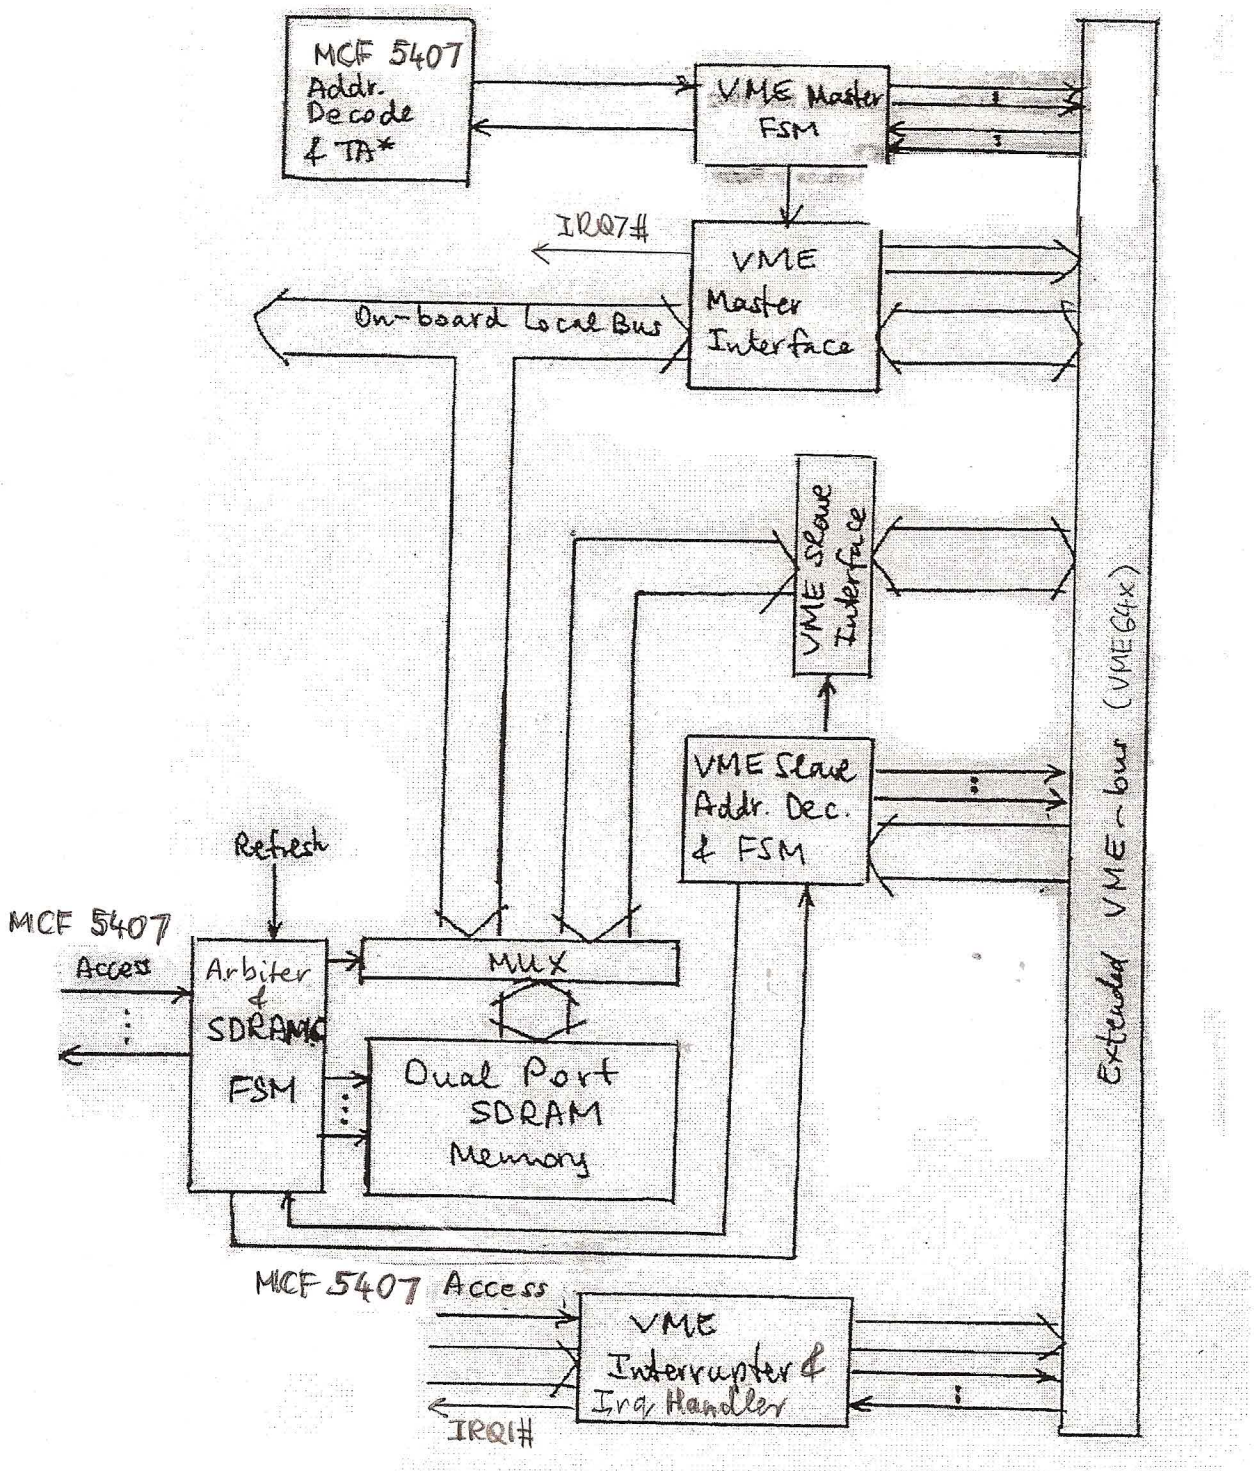

Project #3 Block Diagram